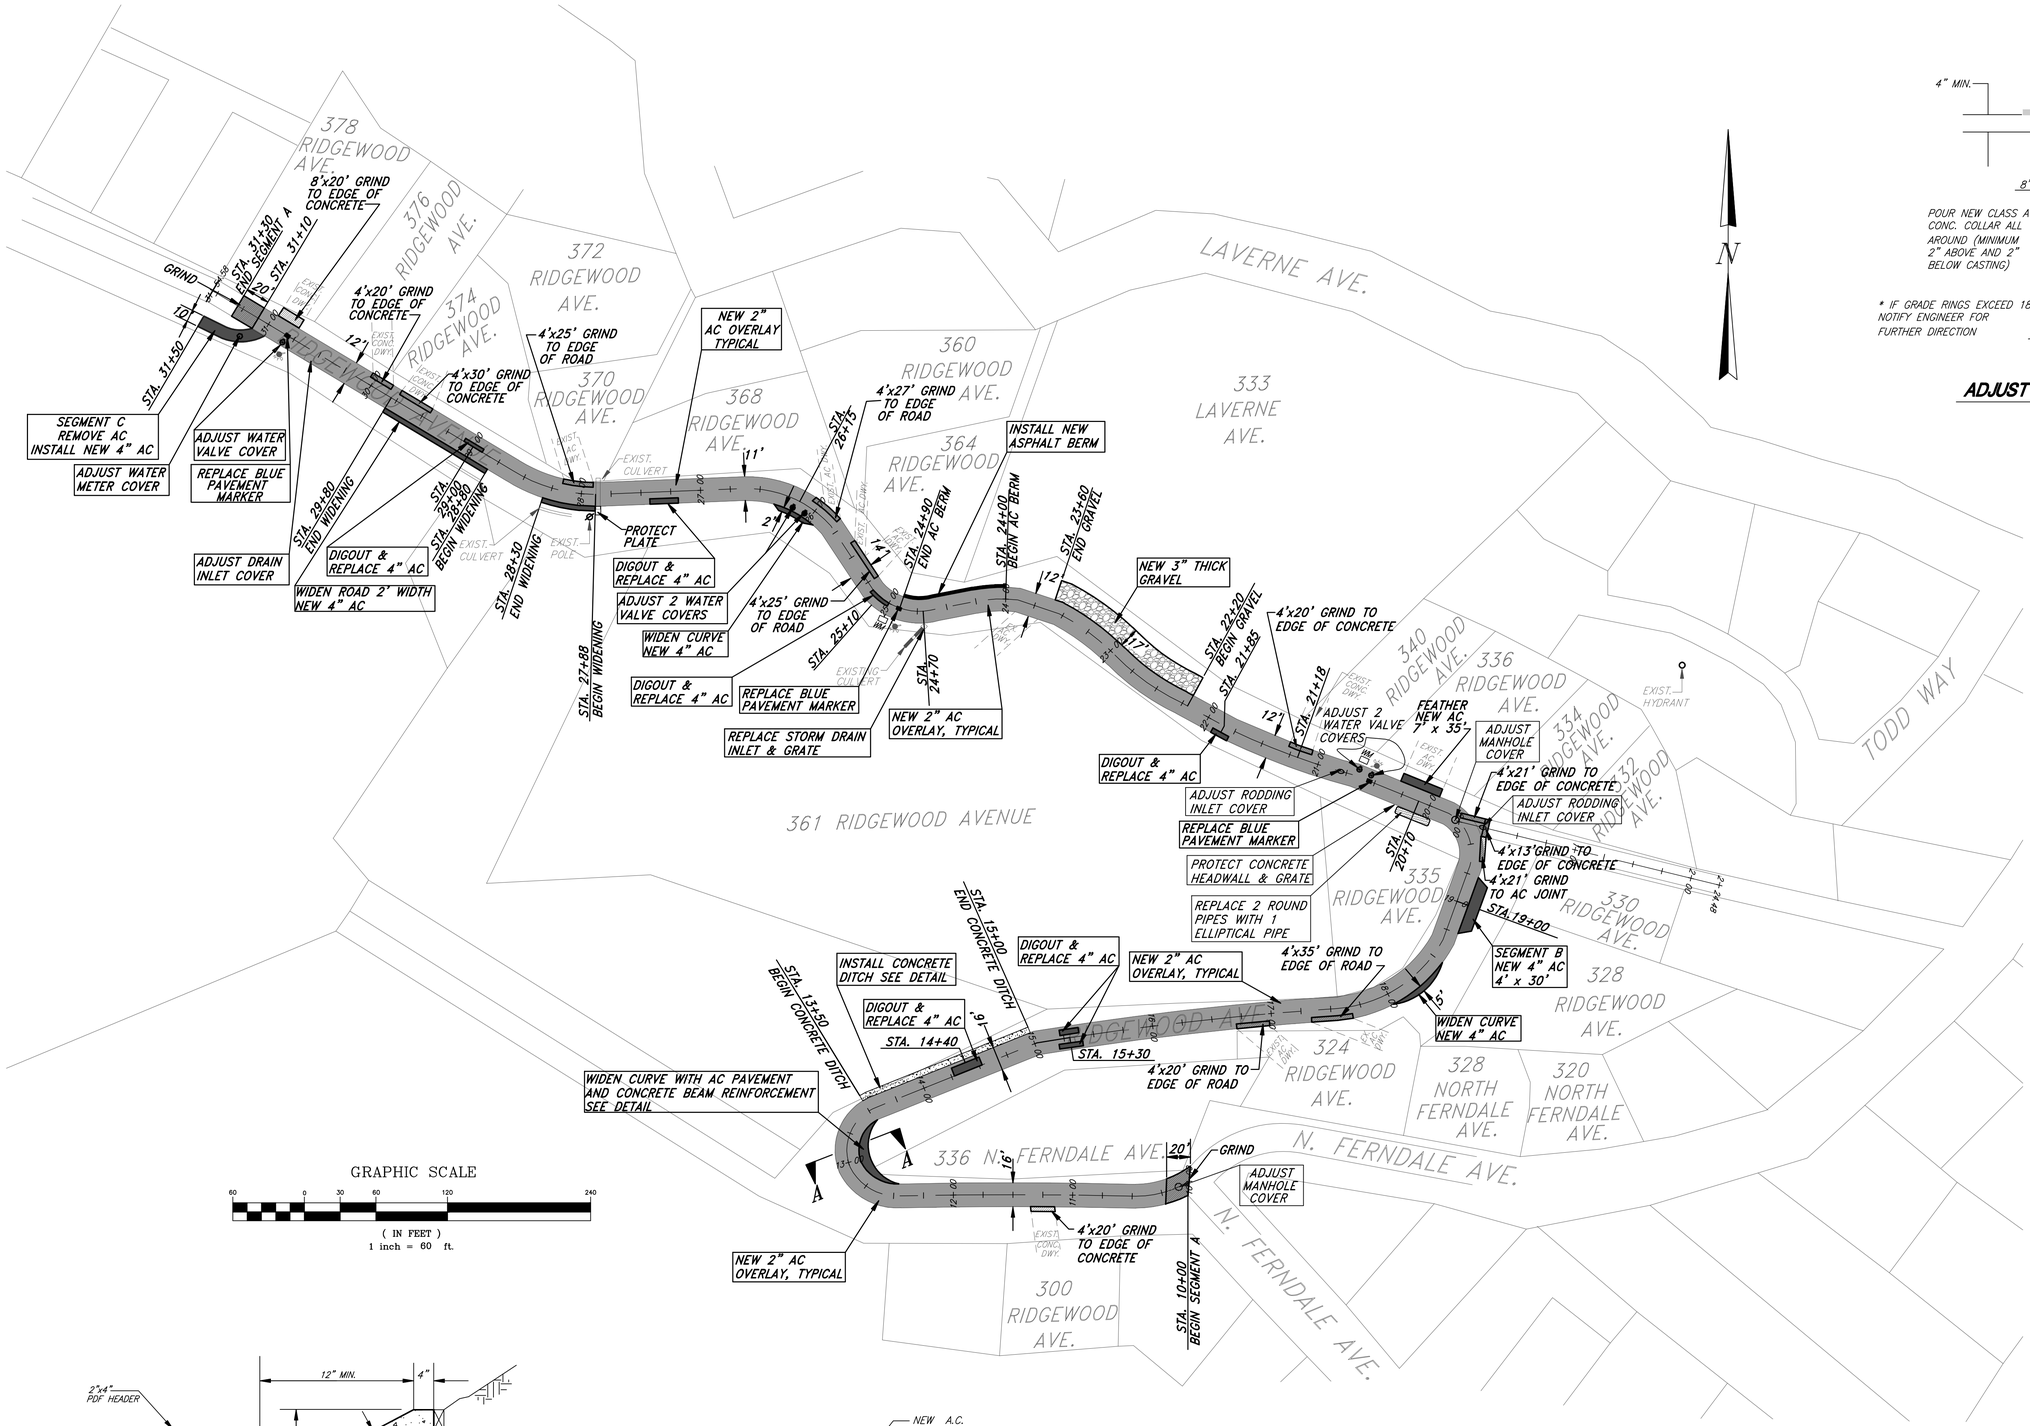

GRAPHIC SCALE

60 0 30 60 120 240

(IN FEET)
1 inch = 60 ft.

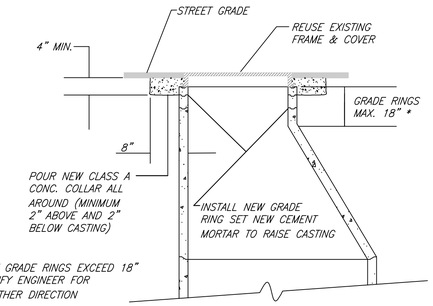

ADJUST MANHOLE COVER TO GRADE

NOT TO SCALE

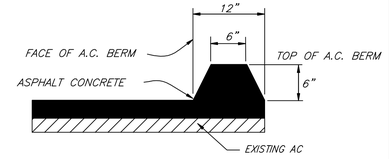

ASPHALT CONCRETE BERM DETAIL

SCALE: 1" = 1'

EXISTING FIRE HYDRANT

EXISTING JOINT POLE

WM EXISTING WATER METER

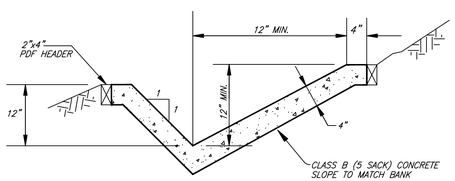

TYPE "A" CONCRETE DITCH

NOT TO SCALE

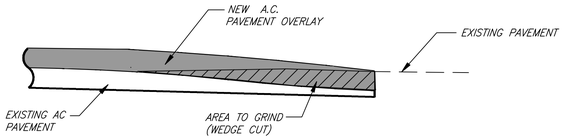

TYPICAL GRINDING DETAIL

NOT TO SCALE

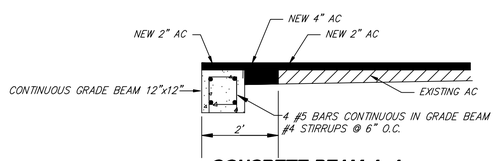

CONCRETE BEAM A-A

NOT TO SCALE

A.P.N.: 000-000-000
FIELD BOOK NO.: ###

9332IMP5.dwg

PRELIMINARY

Michael B.Evans, C.E.
C040663

ILS ASSOCIATES, INC.©
CIVIL ENGINEERING AND LAND SURVEYING
79 GALLI DRIVE, SUITE A NOVATO, CA 94949-5717 (415)883-9200 FAX (415)883-2763

RIDGEWOOD AVENUE
MILL VALLEY
MARIN COUNTY CALIFORNIA

STREET REHABILITATION PLAN

DRAWN: M.E./M.J.M.
DATE: 6/14/2019
JOB NO. 9332
SHEET NO. 1 OF 1

N:\P9000\9332\dwg\9332IMP5.dwg, P3574-60SC, 6/19/2019 2:57:26 PM, I S Associates Inc. -, M.F.
N:\P9000\9332\dwg\9332IMP5.dwg Time:Jun19,2019-02:52pm Login:Michael Dimscale:60
X-REFS: